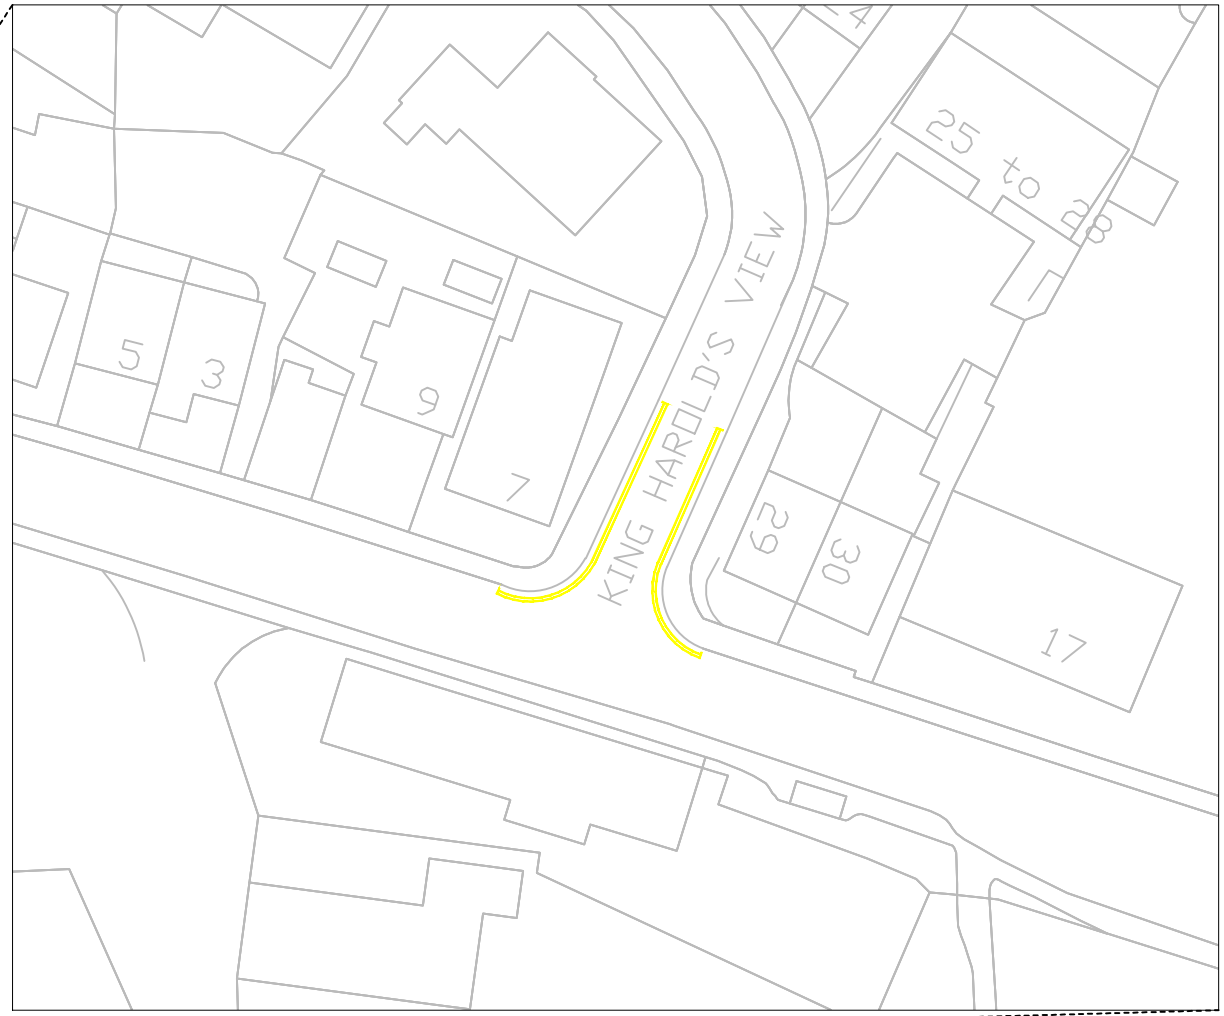

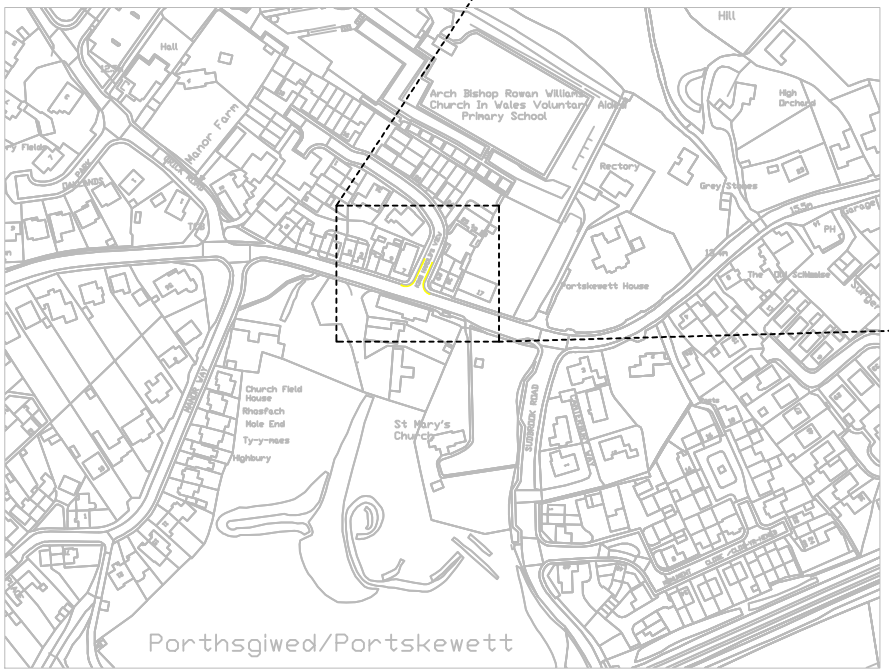

PROPOSED PROHIBITION OF WAITING AT ANY TIME

Rev No.	Date	Description	Drawn	Chkd

monmouthshire COUNTY COUNCIL

MARK HAND
HEAD OF INFRASTRUCTURE, NETWORKS AND SUSTAINABILITY

N V E S

Job Title	Drawing Title	Drawn By	Checked	Drawing No.	Rev
PROPOSED-PROHIBTION-OF-WAITING-AT-ANY-TIME KING-HAROLDS-VIEW-PORTSKEWETT	PROPOSED-POW-KING-HAROLDS-VIEW-PORTSKEWETT	GF	PC	1879	REV
		Scale: NTS	Date: 01/12/2020		

THIS MAP IS REPRODUCED FROM ORDNANCE SURVEY MATERIAL WITH THE PERMISSION OF ORDNANCE SURVEY ON BEHALF OF THE CONTROLLER OF HER MAJESTYS STATIONERY OFFICE COPYRIGHT. UNAUTHORISED REPRODUCTION INFRINGES CROWN COPYRIGHT AND MAY LEAD TO PROSECUTION OR CIVIL PROCEEDINGS. MONMOUTHSHIRE COUNTY COUNCIL LA09012L2000